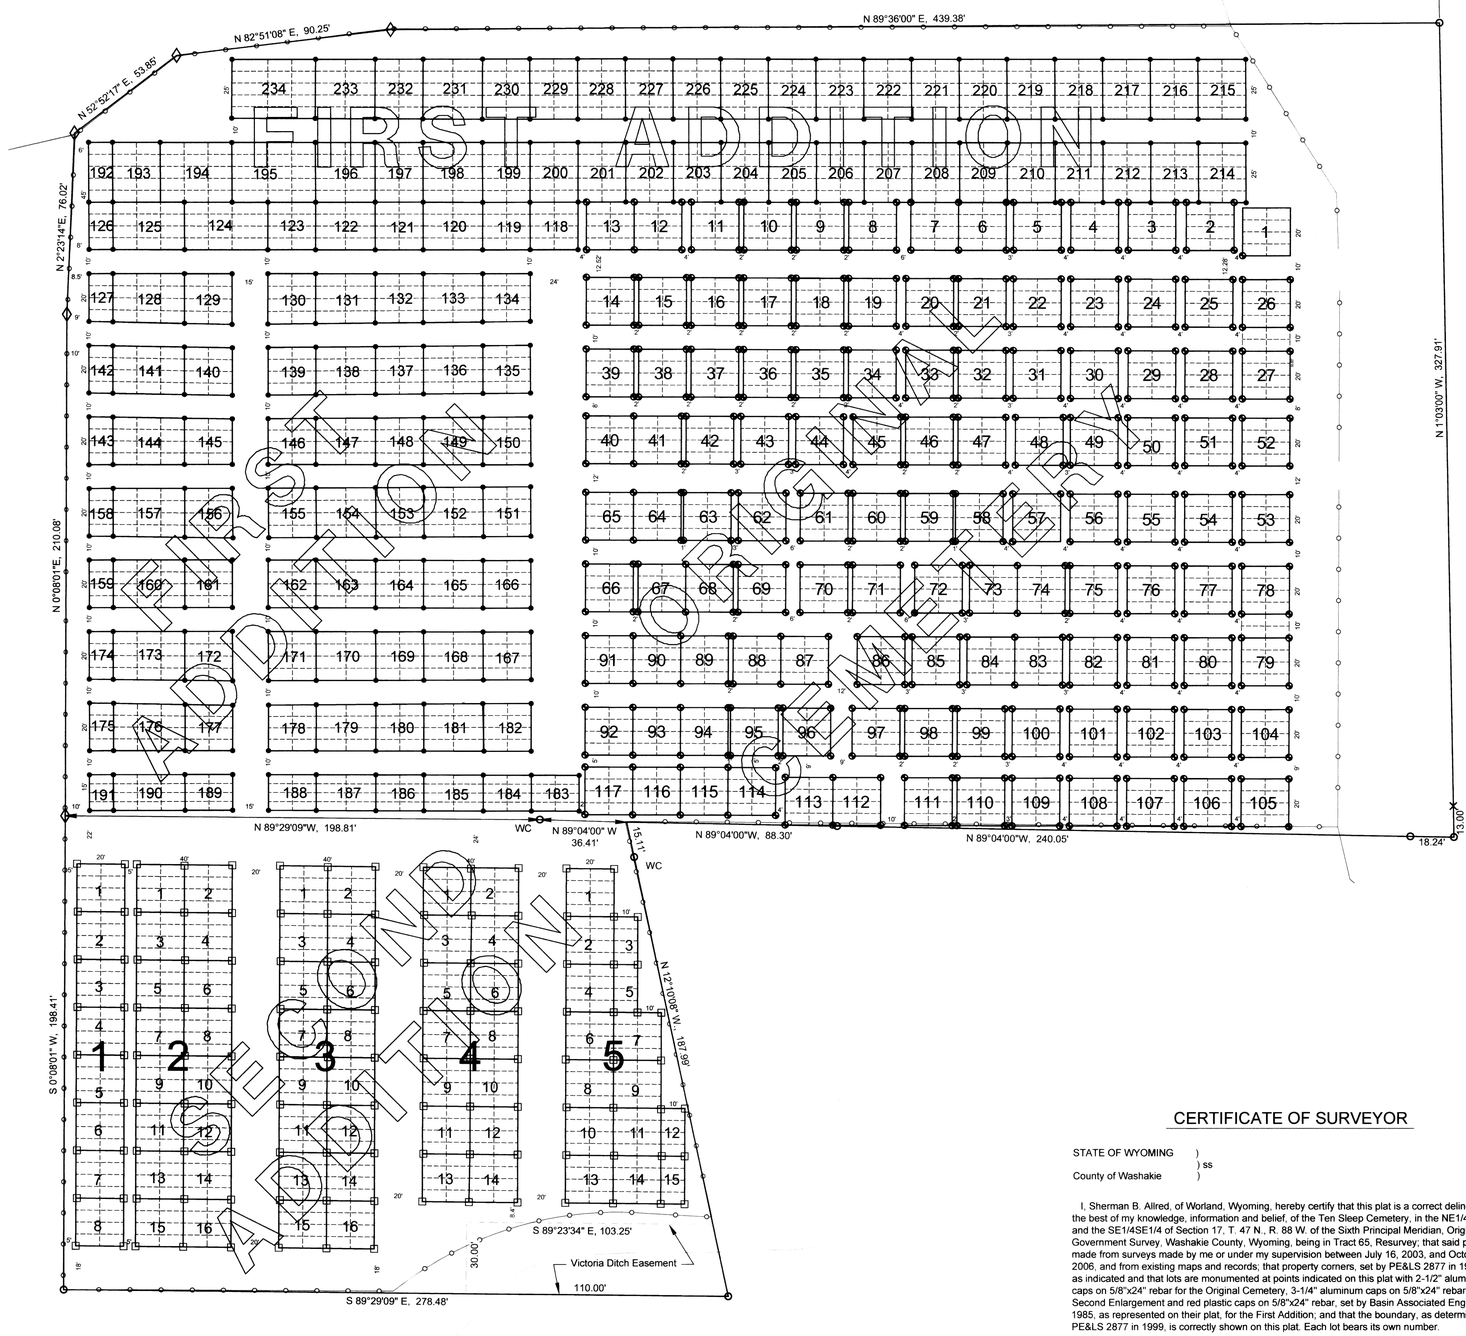

SITE PLAN
SCALE: 1"=30'

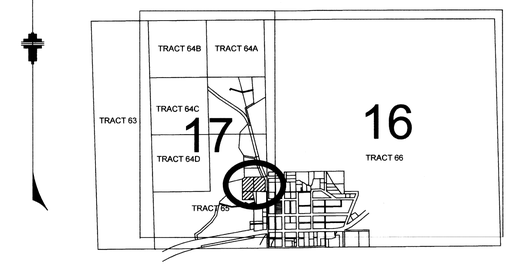

VICINITY MAP
NOT TO SCALE

LEGEND

- ⊛ 2-1/2" Aluminum Cap on 5/8"x24" rebar. PE&LS 2920, 2006
- □ 3-1/4" Aluminum Cap on 5/8"x24" rebar. PE&LS 2920, 2003.
- ● Red Plastic Cap on 5/8"x24" rebar. Basin Associated Engineers, 1985.
- ◊ Boundary Corner. 2" Aluminum Cap on 5/8"x24" rebar. PE&LS 2877, 1999.
- ○ Boundary Corner. 2-1/4" Aluminum Cap on 2"x24" rebar. PE&LS 2877, 1999.
- × Property Corner. No monument found or set.

	10'	10'
5'	A	E
5'	B	F
5'	C	G
5'	D	H

TYPICAL LOT
Scale: None

FILING RECORD

Reception No. 522584 Fee $ 50.00

STATE OF WYOMING)
) ss
County of Washakie)

This instrument was filed for record on the 4 day of January, 2007, and duly recorded in Book 1, PLAT Records, on Page 143.

Washakie County Clerk and Register of Deeds

CERTIFICATE OF SURVEYOR

STATE OF WYOMING)
) ss
County of Washakie)

I, Sherman B. Allred, of Worland, Wyoming, hereby certify that this plat is a correct delineation, to the best of my knowledge, information and belief, of the Ten Sleep Cemetery, in the NE1/4SE1/4 and the SE1/4SE1/4 of Section 17, T. 47 N., R. 88 W. of the Sixth Principal Meridian, Original Government Survey, Washakie County, Wyoming, being in Tract 65, Resurvey; that said plat was made from surveys made by me or under my supervision between July 16, 2003, and October 18, 2006, and from existing maps and records; that property corners, set by PE&LS 2877 in 1999, are as indicated and that lots are monumented at points indicated on this plat with 2-1/2" aluminum caps on 5/8"x24" rebar for the Original Cemetery, 3-1/4" aluminum caps on 5/8"x24" rebar for the Second Enlargement and red plastic caps on 5/8"x24" rebar, set by Basin Associated Engineers in 1985, as represented on their plat, for the First Addition; and that the boundary, as determined by PE&LS 2877 in 1999, is correctly shown on this plat. Each lot bears its own number.

Professional Engineer (Civil) & Land Surveyor — Sherman B. Allred — 2920 — Date 1/4/07 — WYOMING

PLAT OF

TEN SLEEP CEMETERY

A CEMETERY SITUATED IN THE NE1/4SE1/4 AND THE SE1/4SE1/4 OF SECTION 17 T. 47 N., R. 88 W., O.G.S. TRACT 65, RESURVEY WASHAKIE COUNTY, WYOMING

JANUARY, 2007

DONNELL & ALLRED, INC.
908 BIG HORN AVE, WORLAND, WY 82401
(307)347-8276 -- FAX (307)347-8277

FILE NAME: S:\PROJECTS\2004\04157-TenSleepCem\2006_CemeteryPlat.dwg